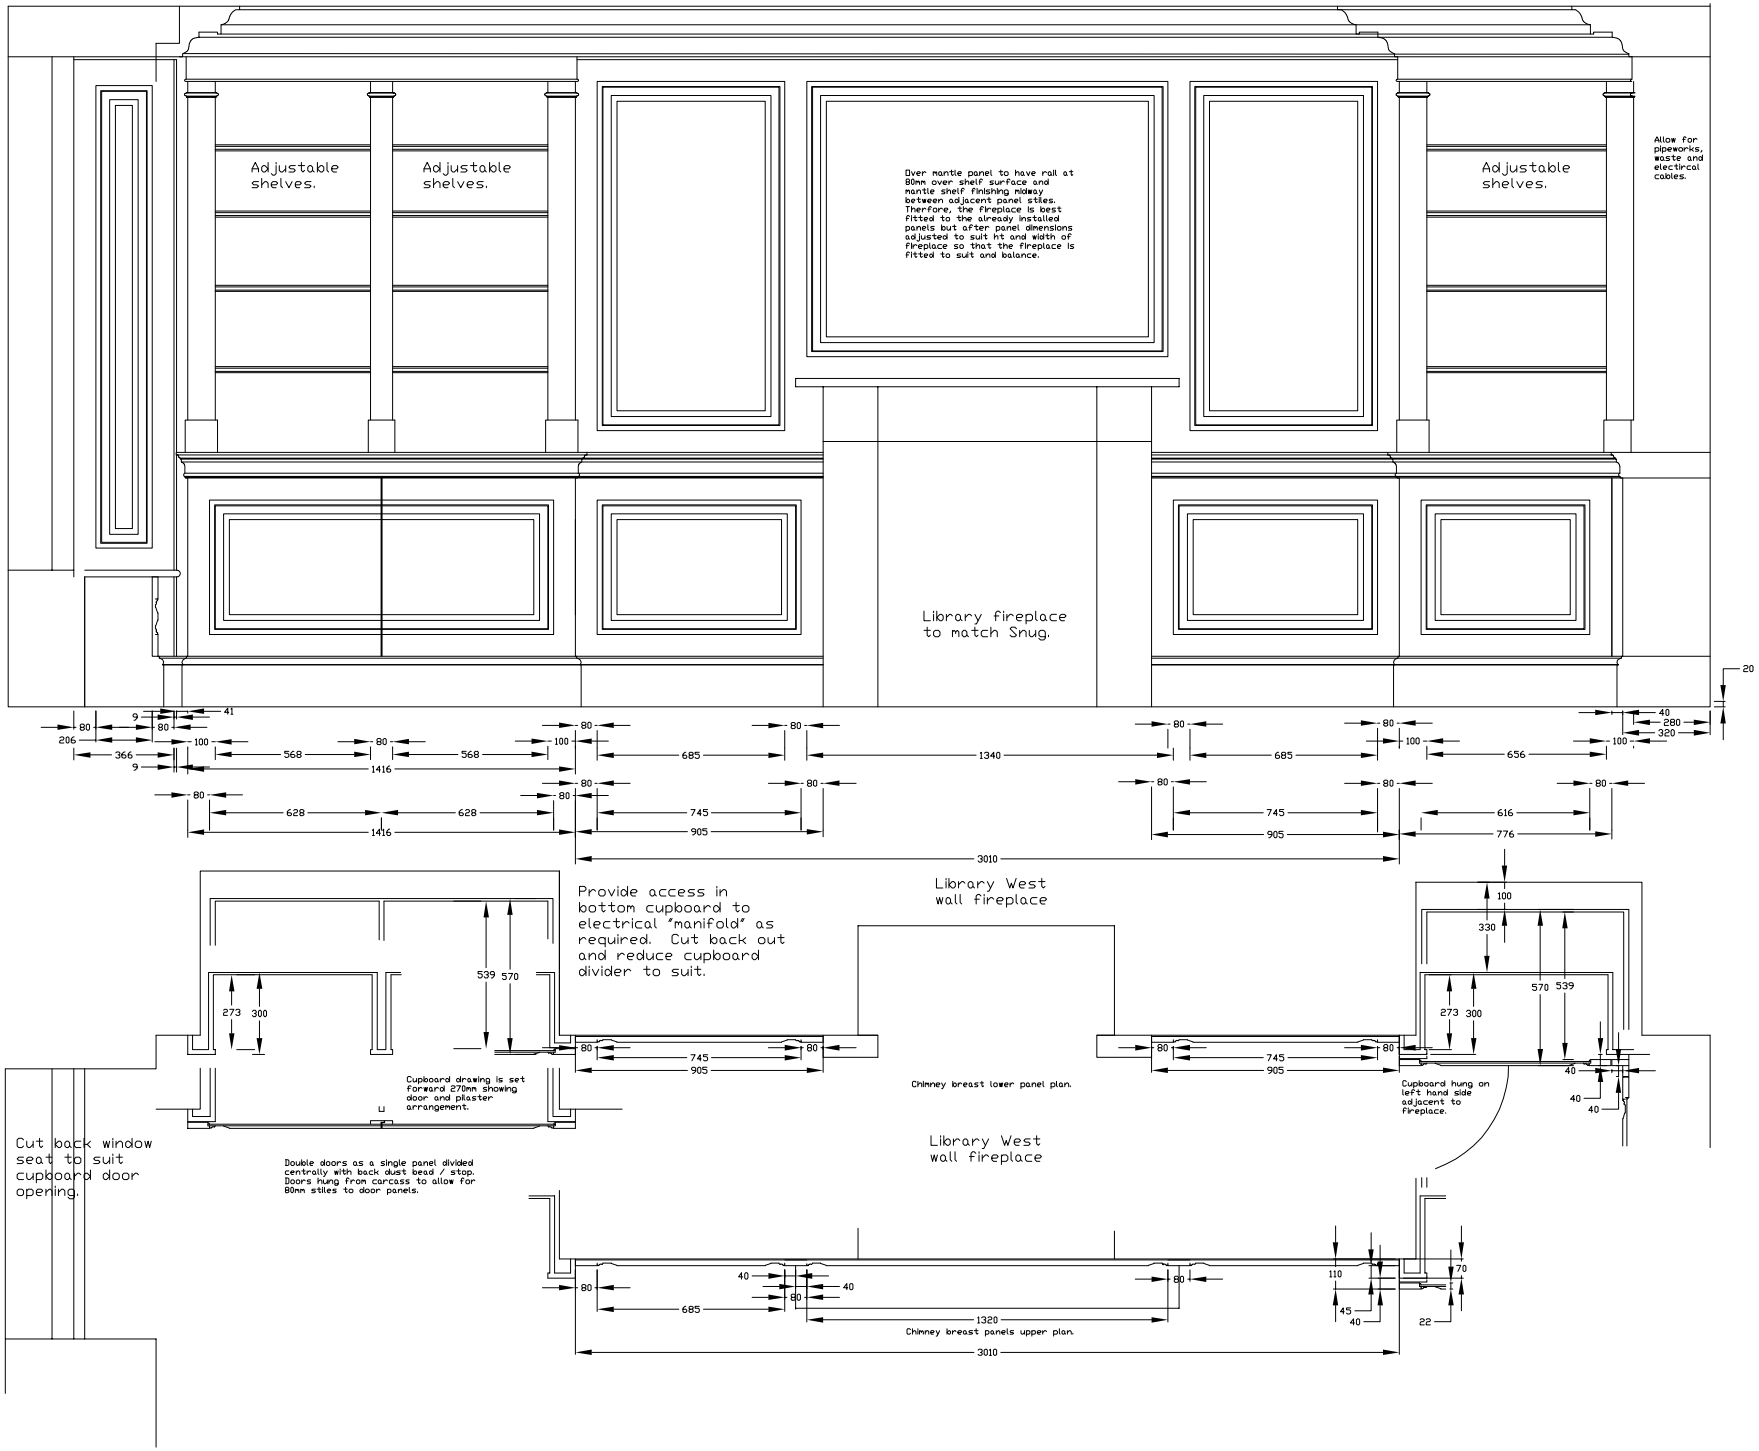Library West Wall Sheet 4